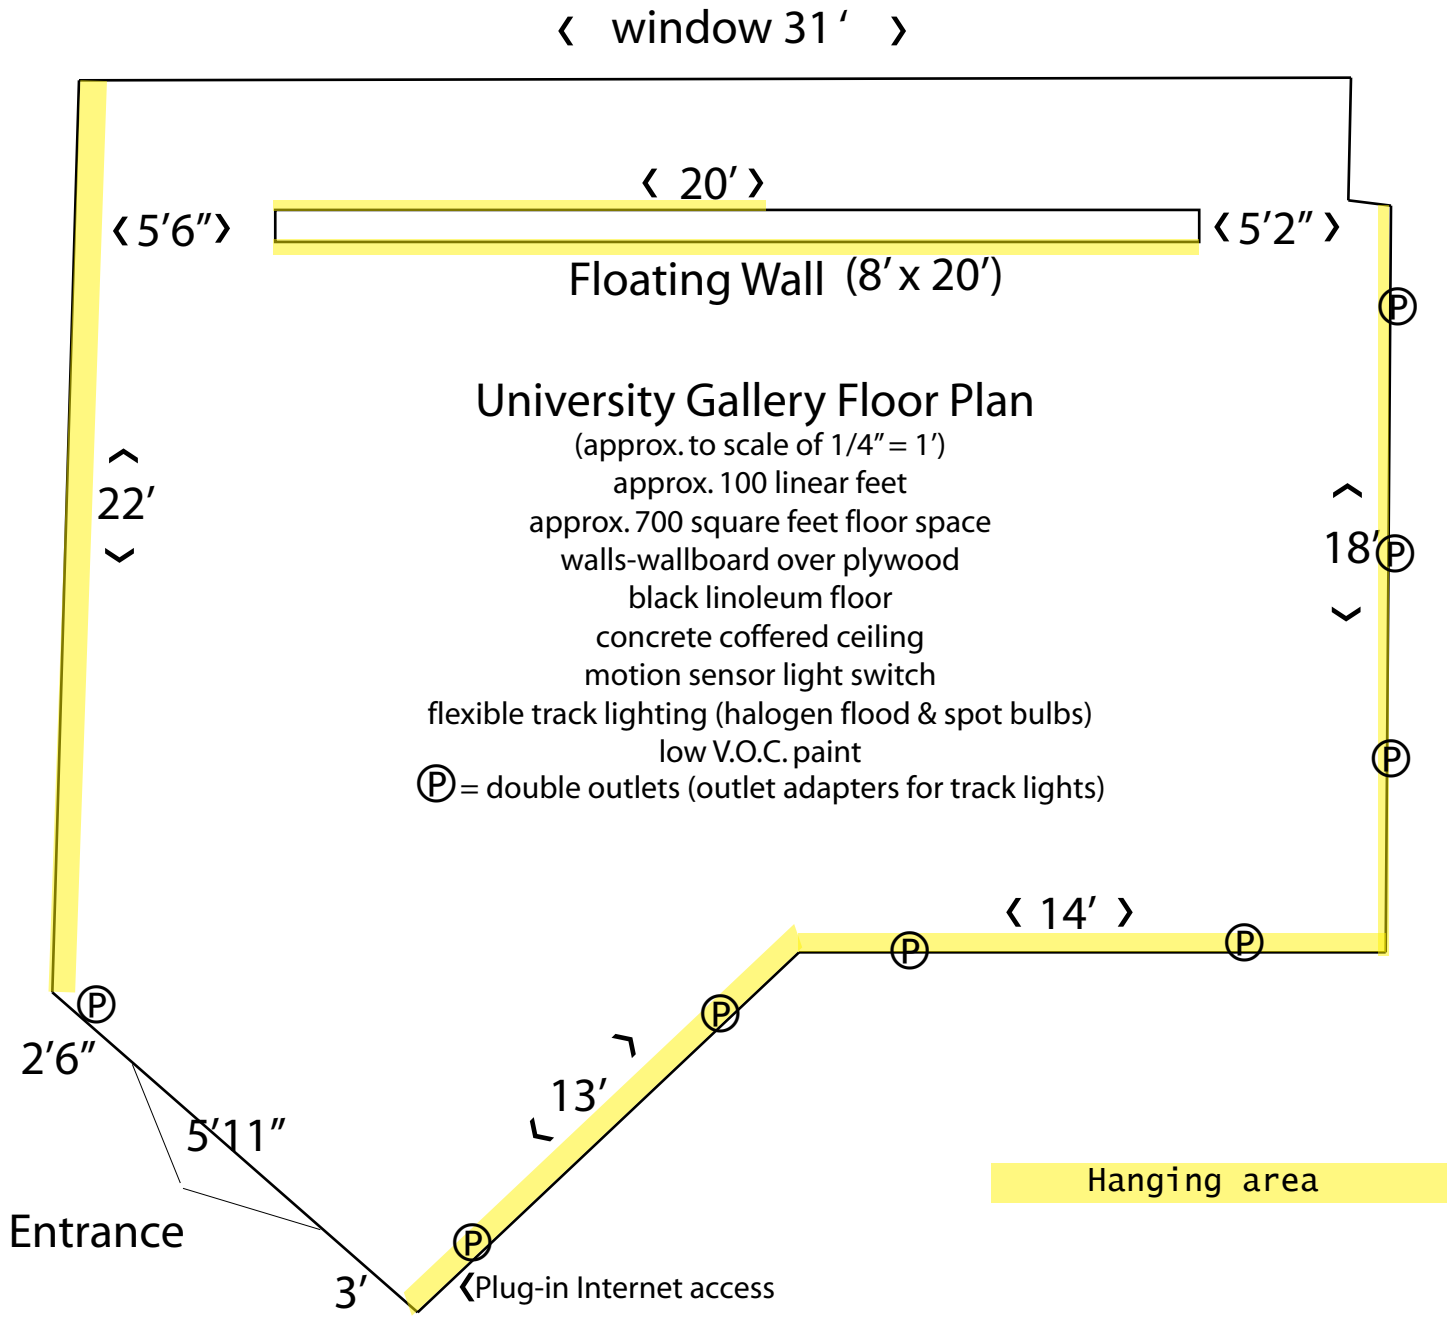
window 31′
20′
5′6″
5′2″
Floating Wall (8′ x 20′)
University Gallery Floor Plan
(approx. to scale of 1/4″ = 1′)
approx. 100 linear feet
approx. 700 square feet floor space
walls-wallboard over plywood
black linoleum floor
concrete coffered ceiling
motion sensor light switch
flexible track lighting (halogen flood & spot bulbs)
low V.O.C. paint
P = double outlets (outlet adapters for track lights)
22′
18′
14′
13′
2′6″
5′11″
Entrance
3′
Plug-in Internet access
Hanging area